


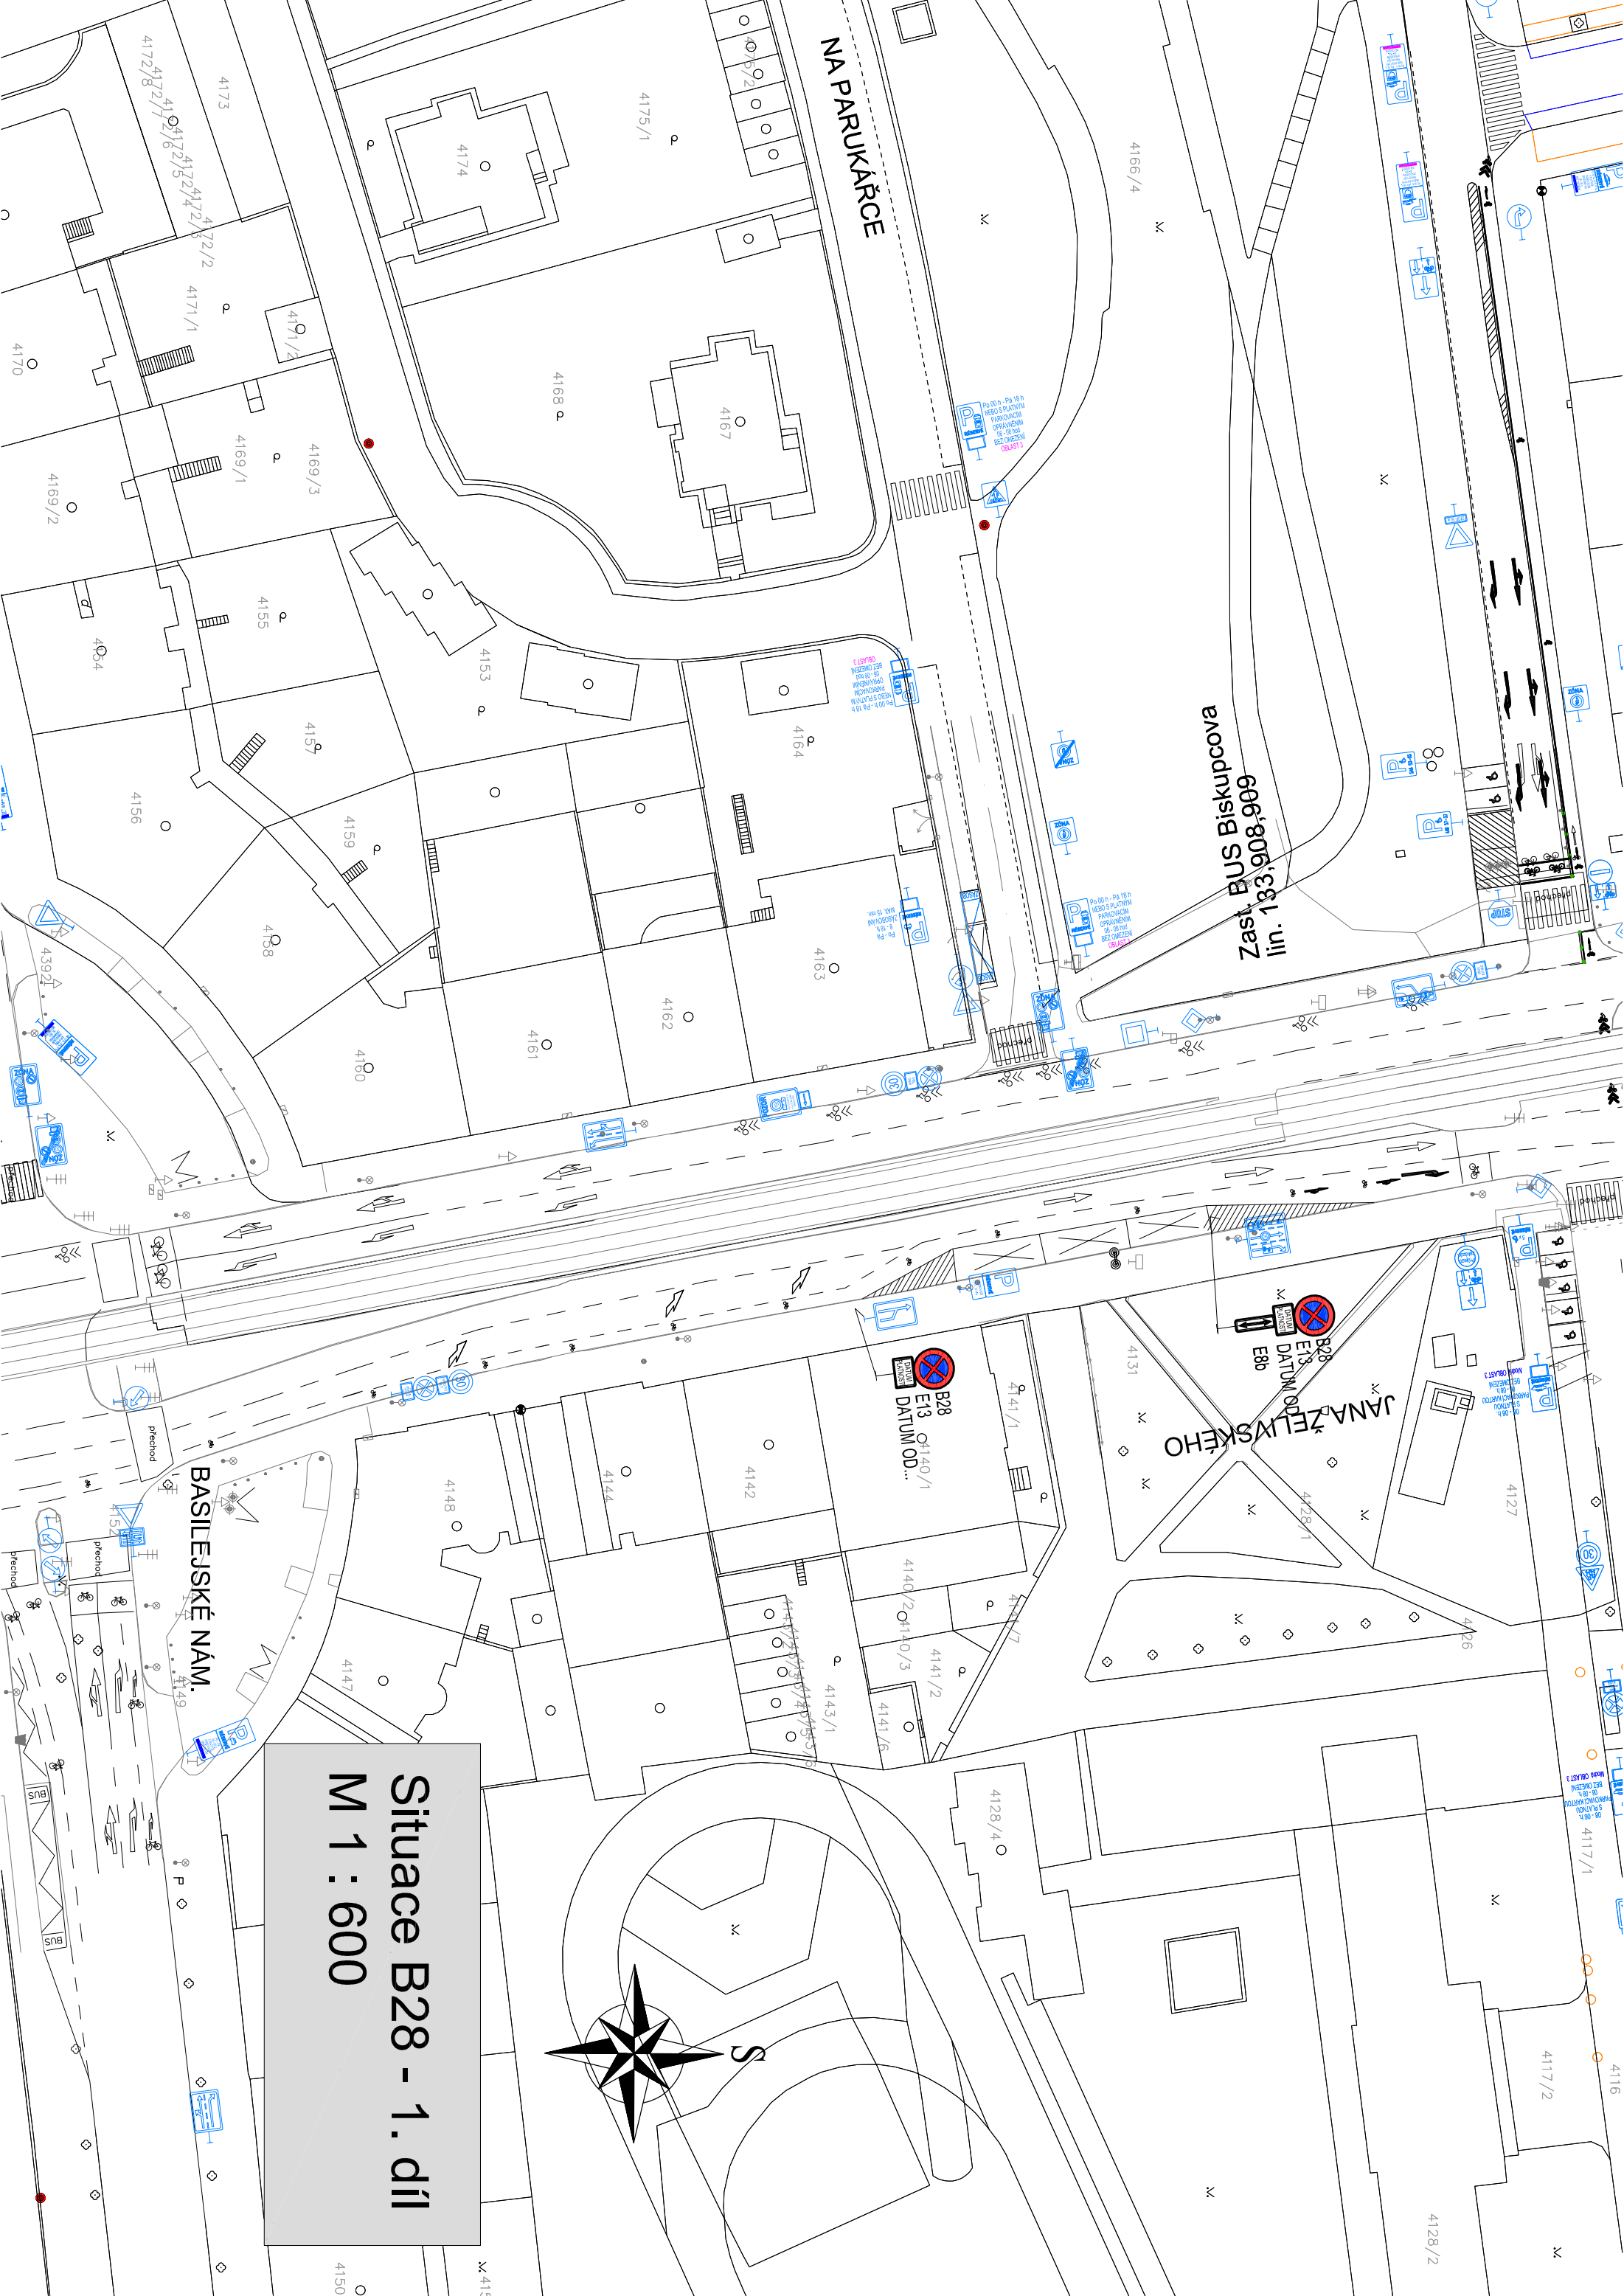

Situace B28 - 1. díl
M 1 : 600