


chodecké vazby
Ohrada, 1. etapa

spojené kovové zábrany








Zast. TRAM "Ohrada"
lin. 5, 11, 9, 31 a 98

zast. NAD
v X 95. X 98

NA OHRADE

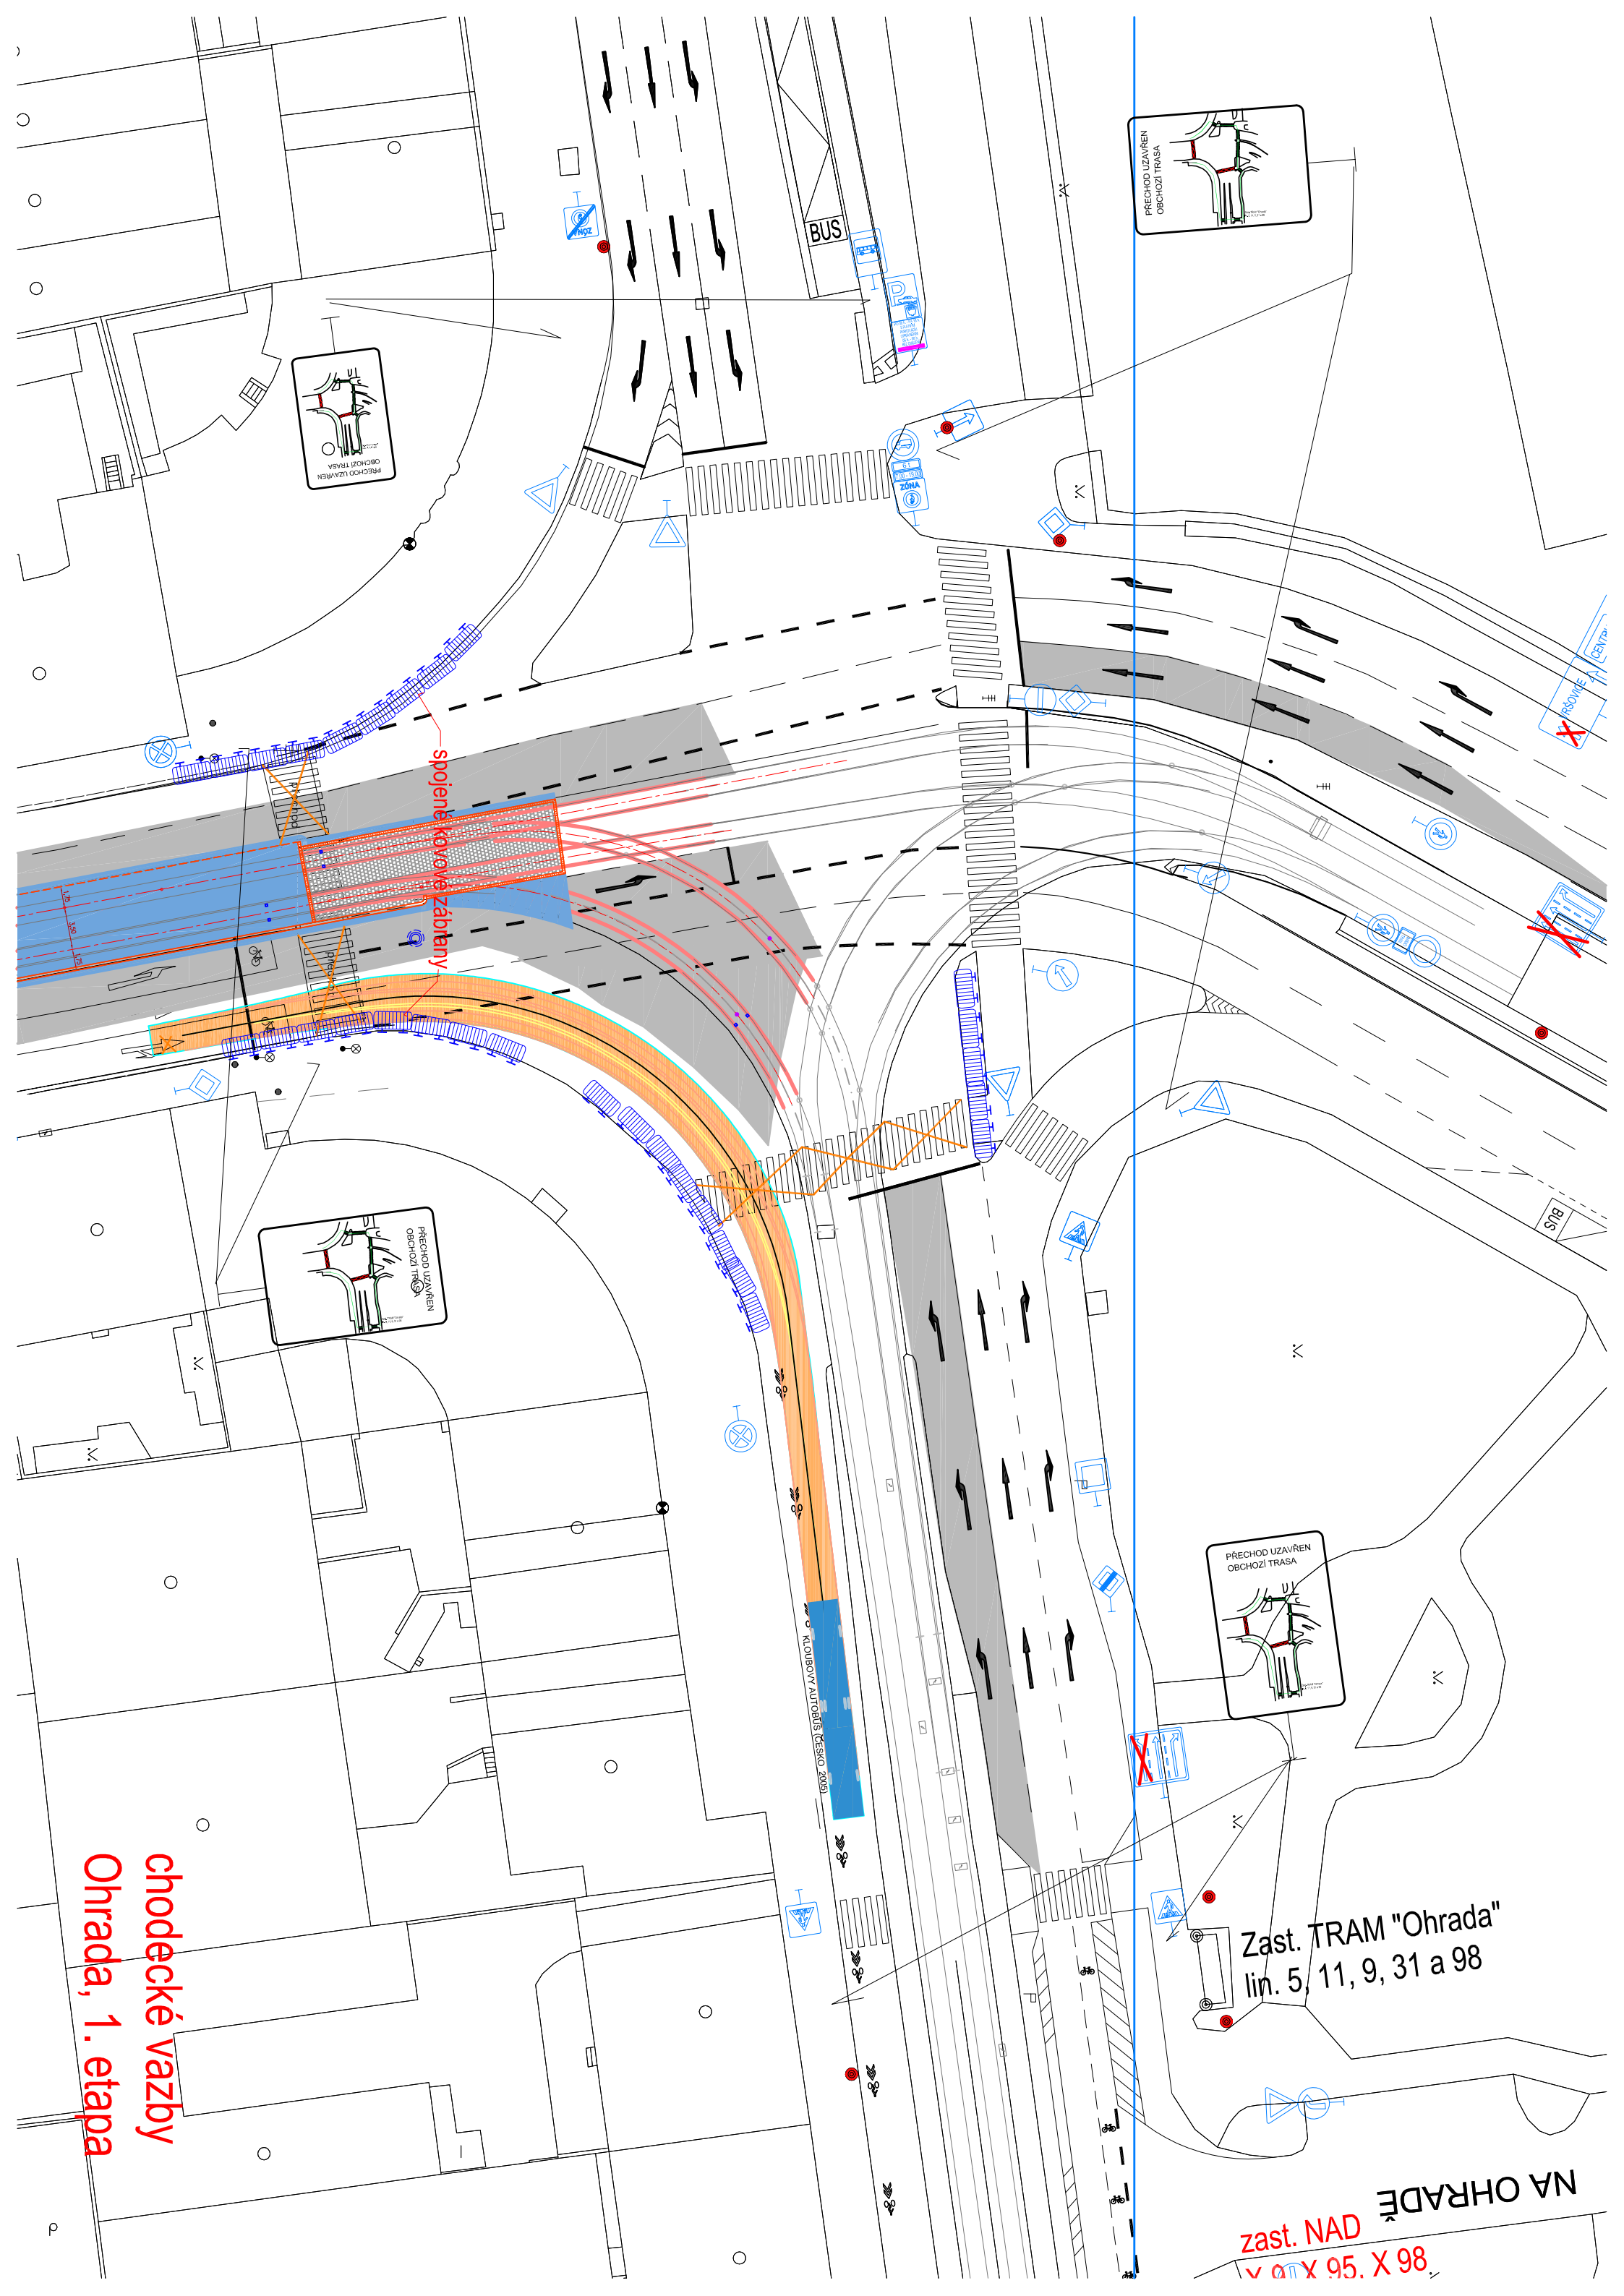

COVA

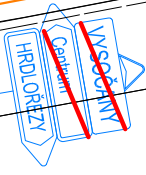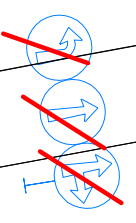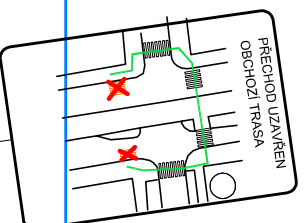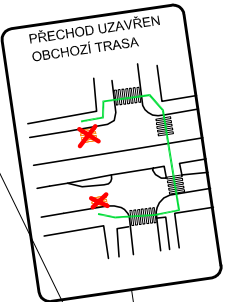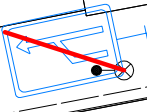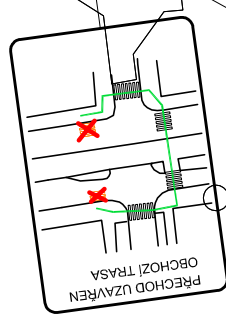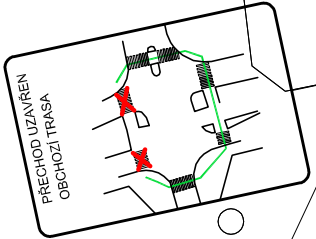

BISKUPCOVA

Zast. BUS Biskupcova
lin. 133, 908, 909


Zast. NAD
X 9, X 95, X 98


chodecké vazby
Bikupcova 1. etapa

lin. 133,900
zast. NAD
X 9, X 95, X 98

chodecké vazby
Jeseniova 1. etapa A






JANA ŽELIVSKÉHO

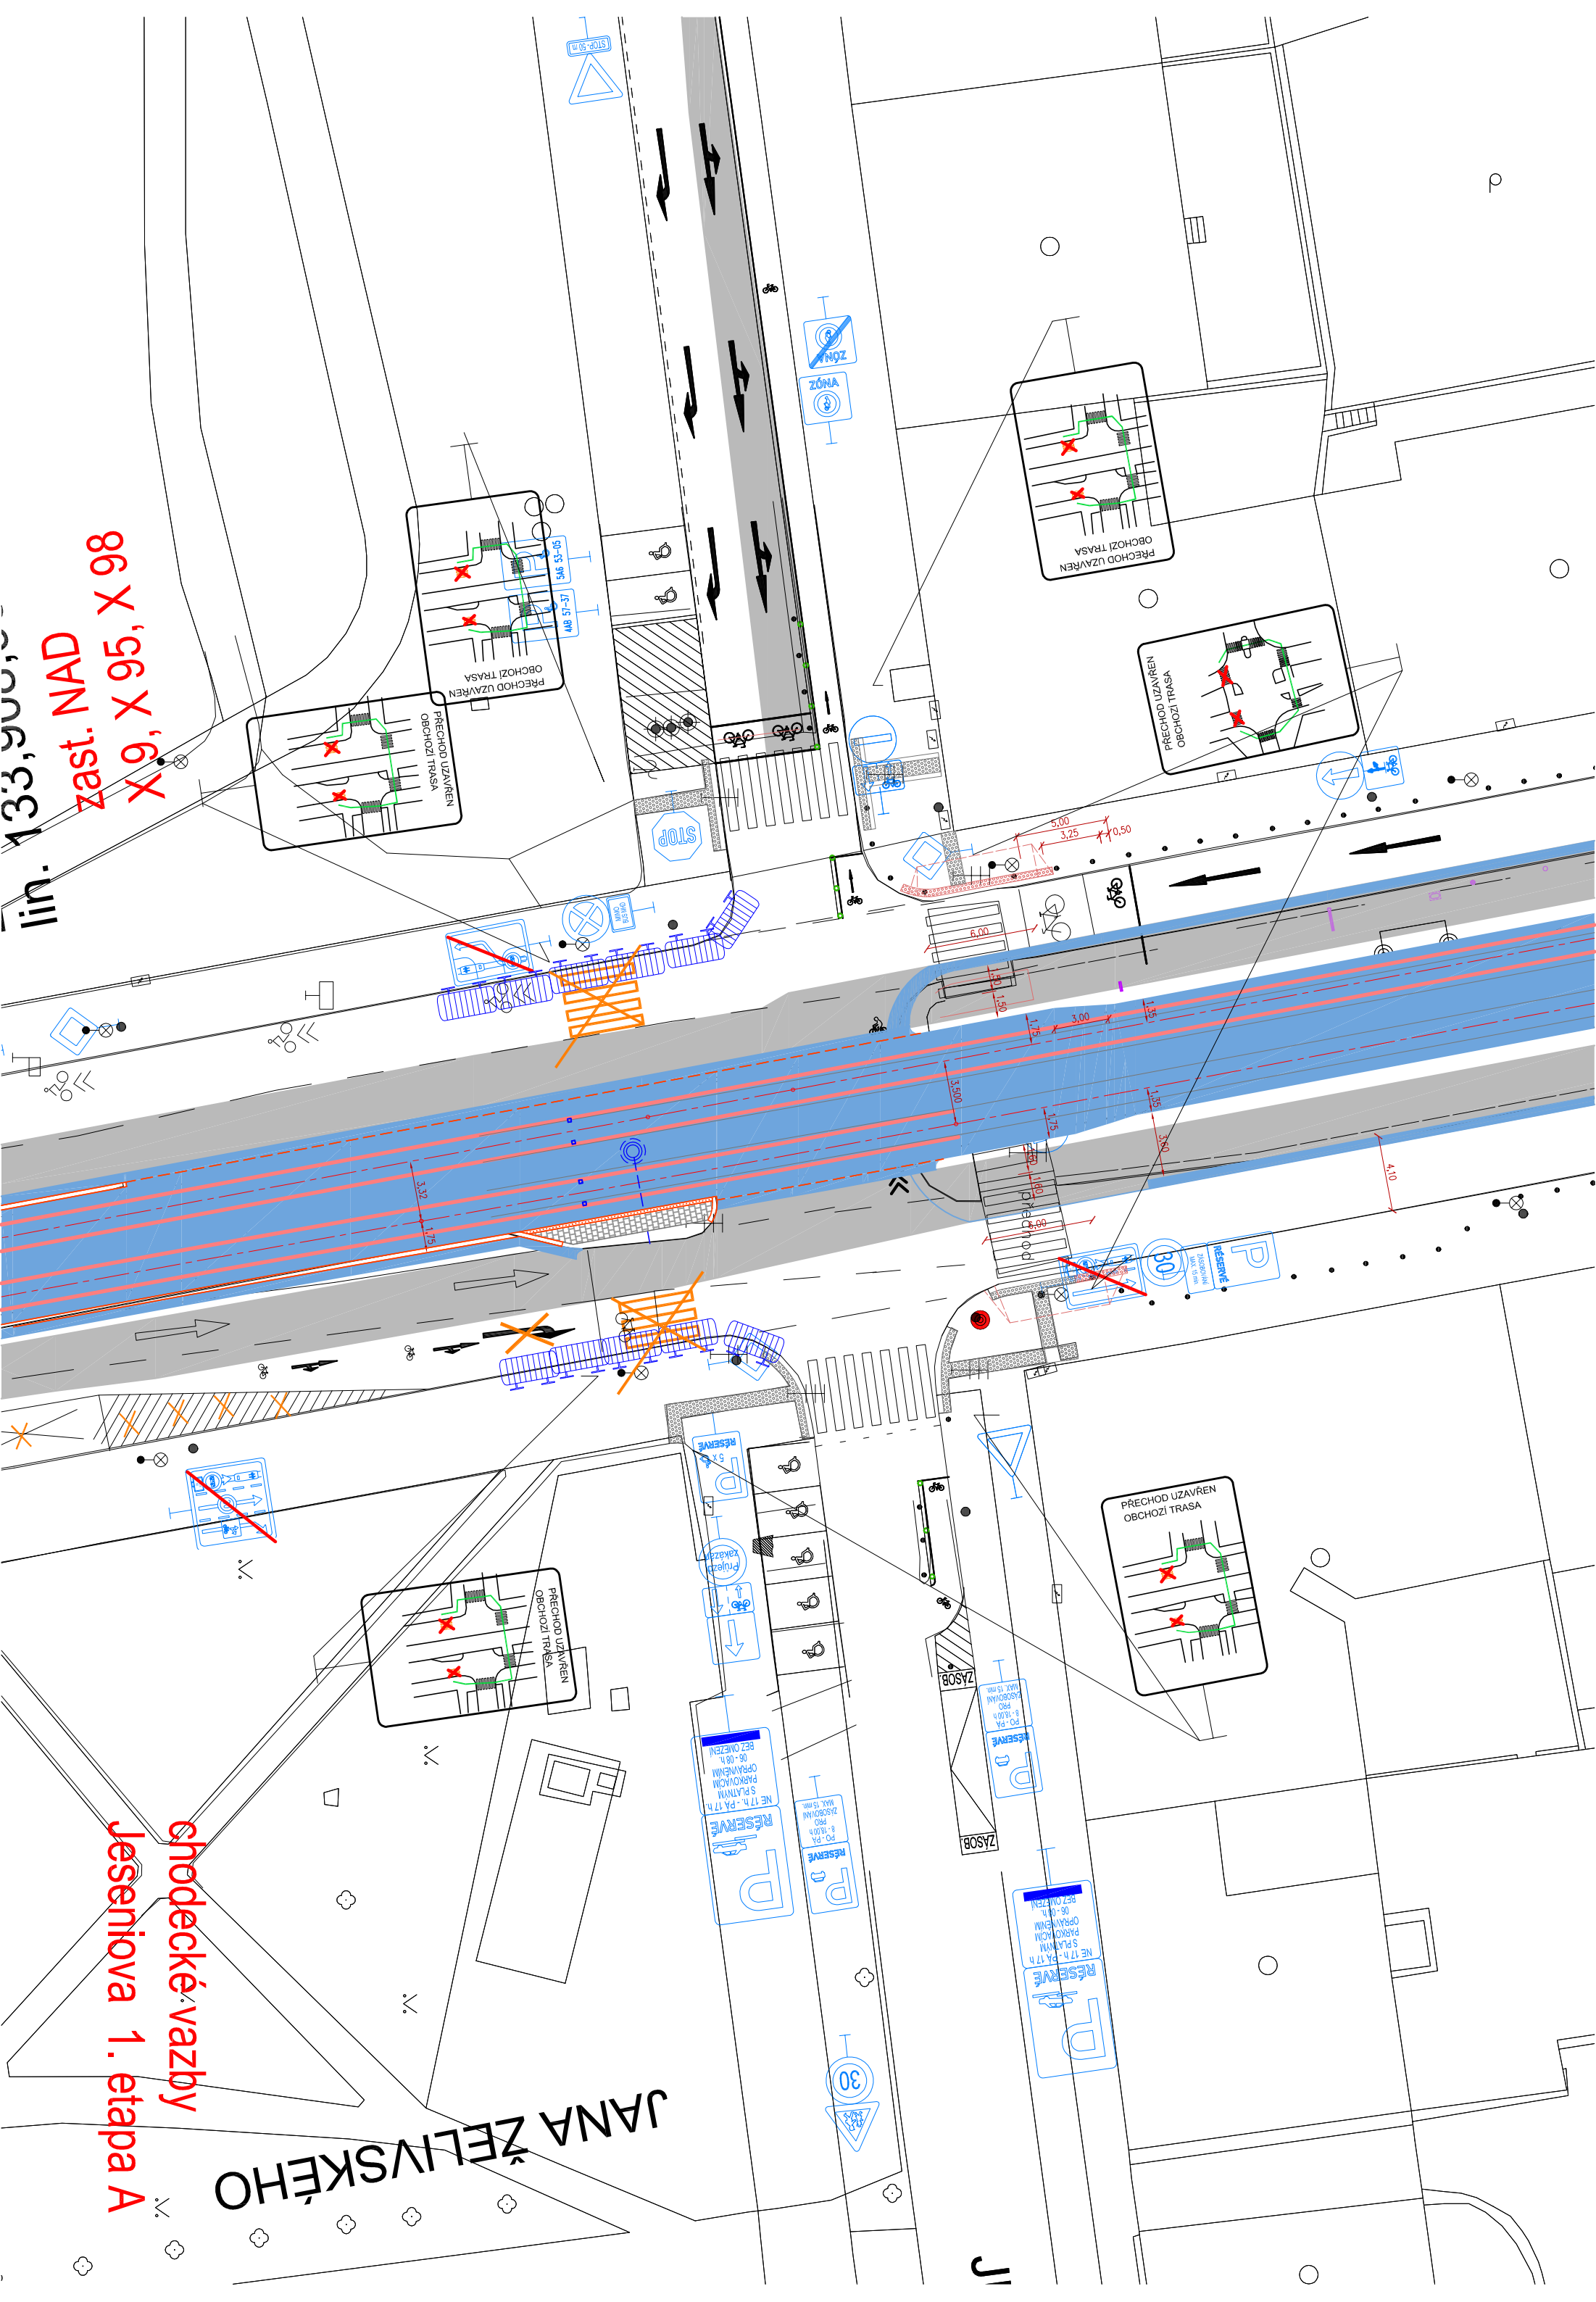


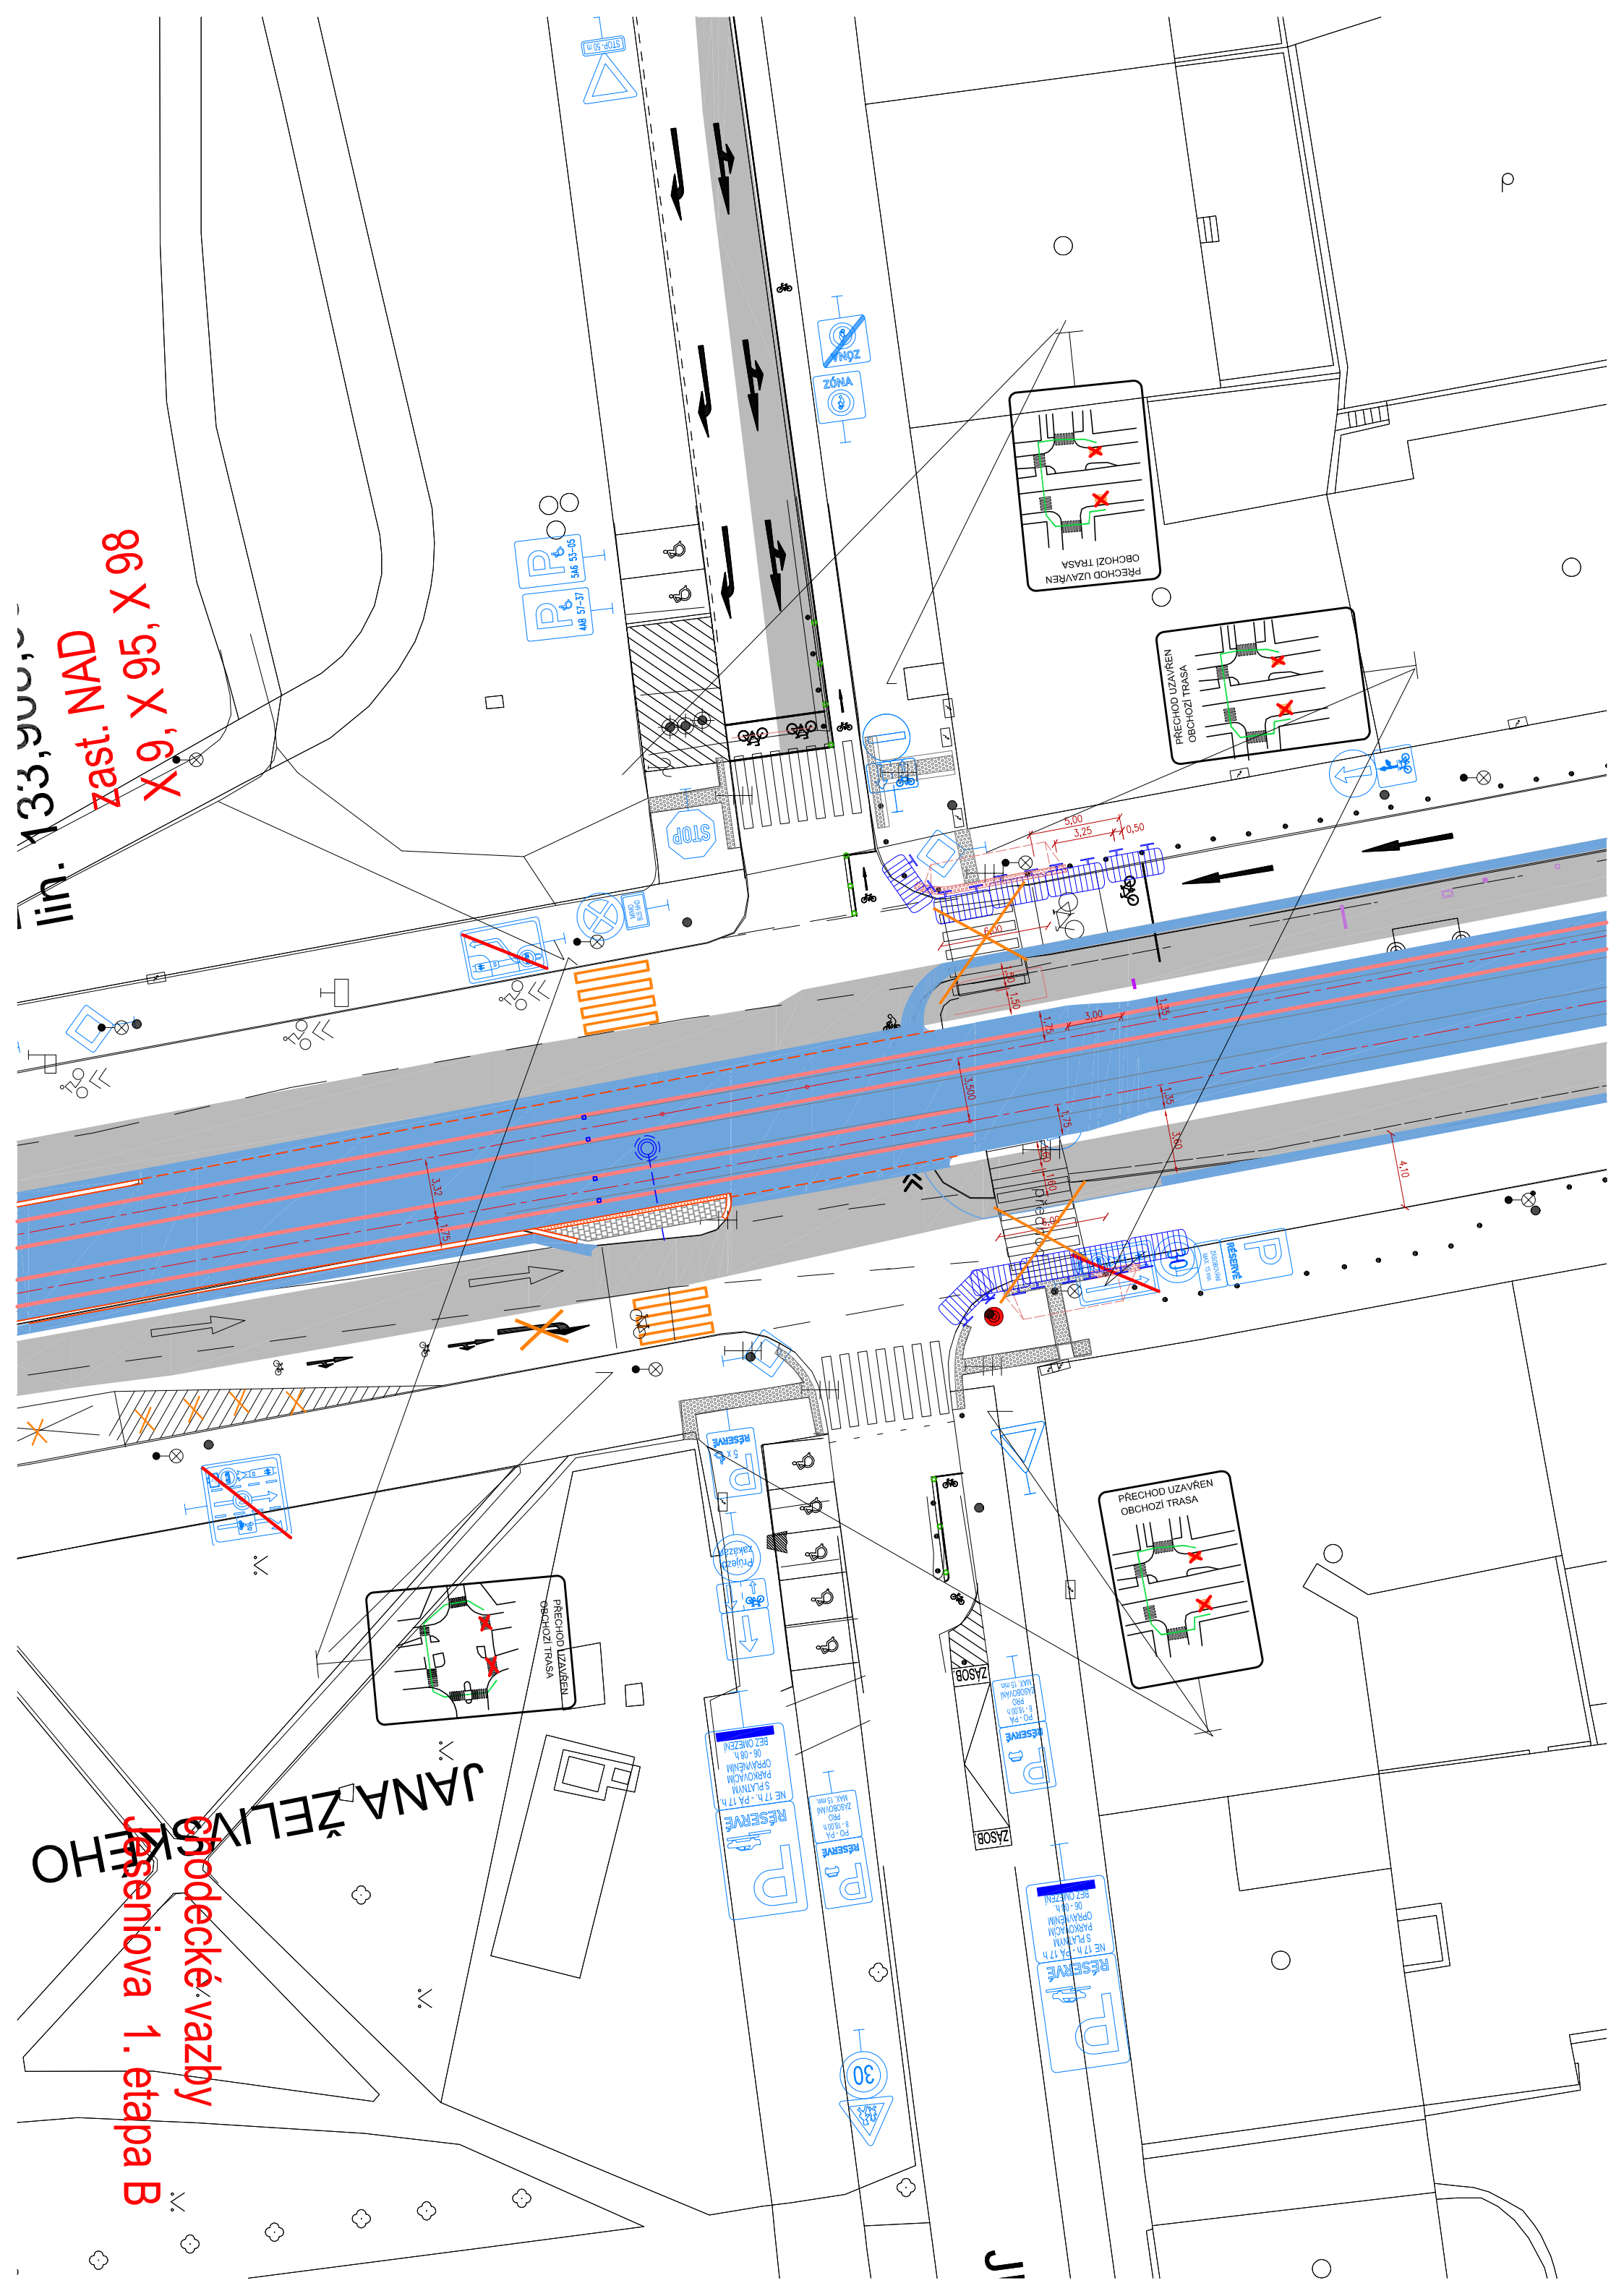

lin. 133,900
zast. NAD
X 9, X 95, X 98

JANA ŽELIVSKÉHO
chodecké vazby
Jeseniova 1. etapa B

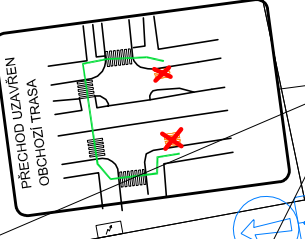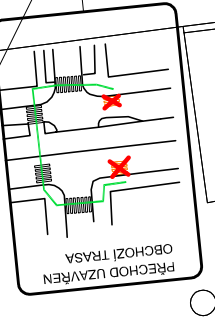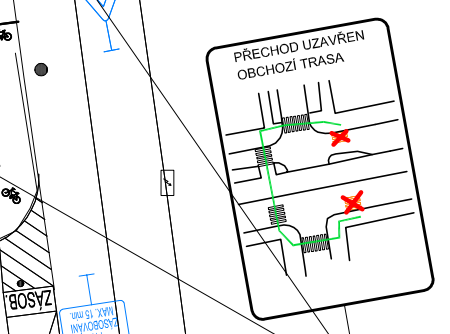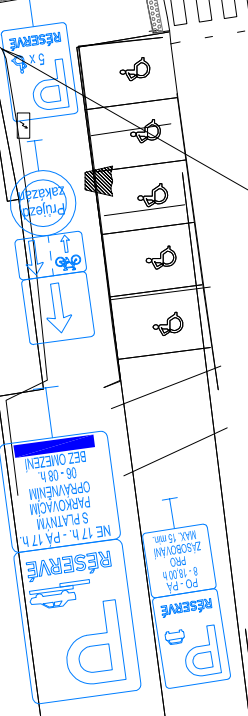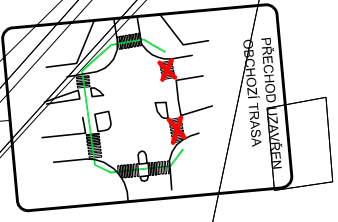

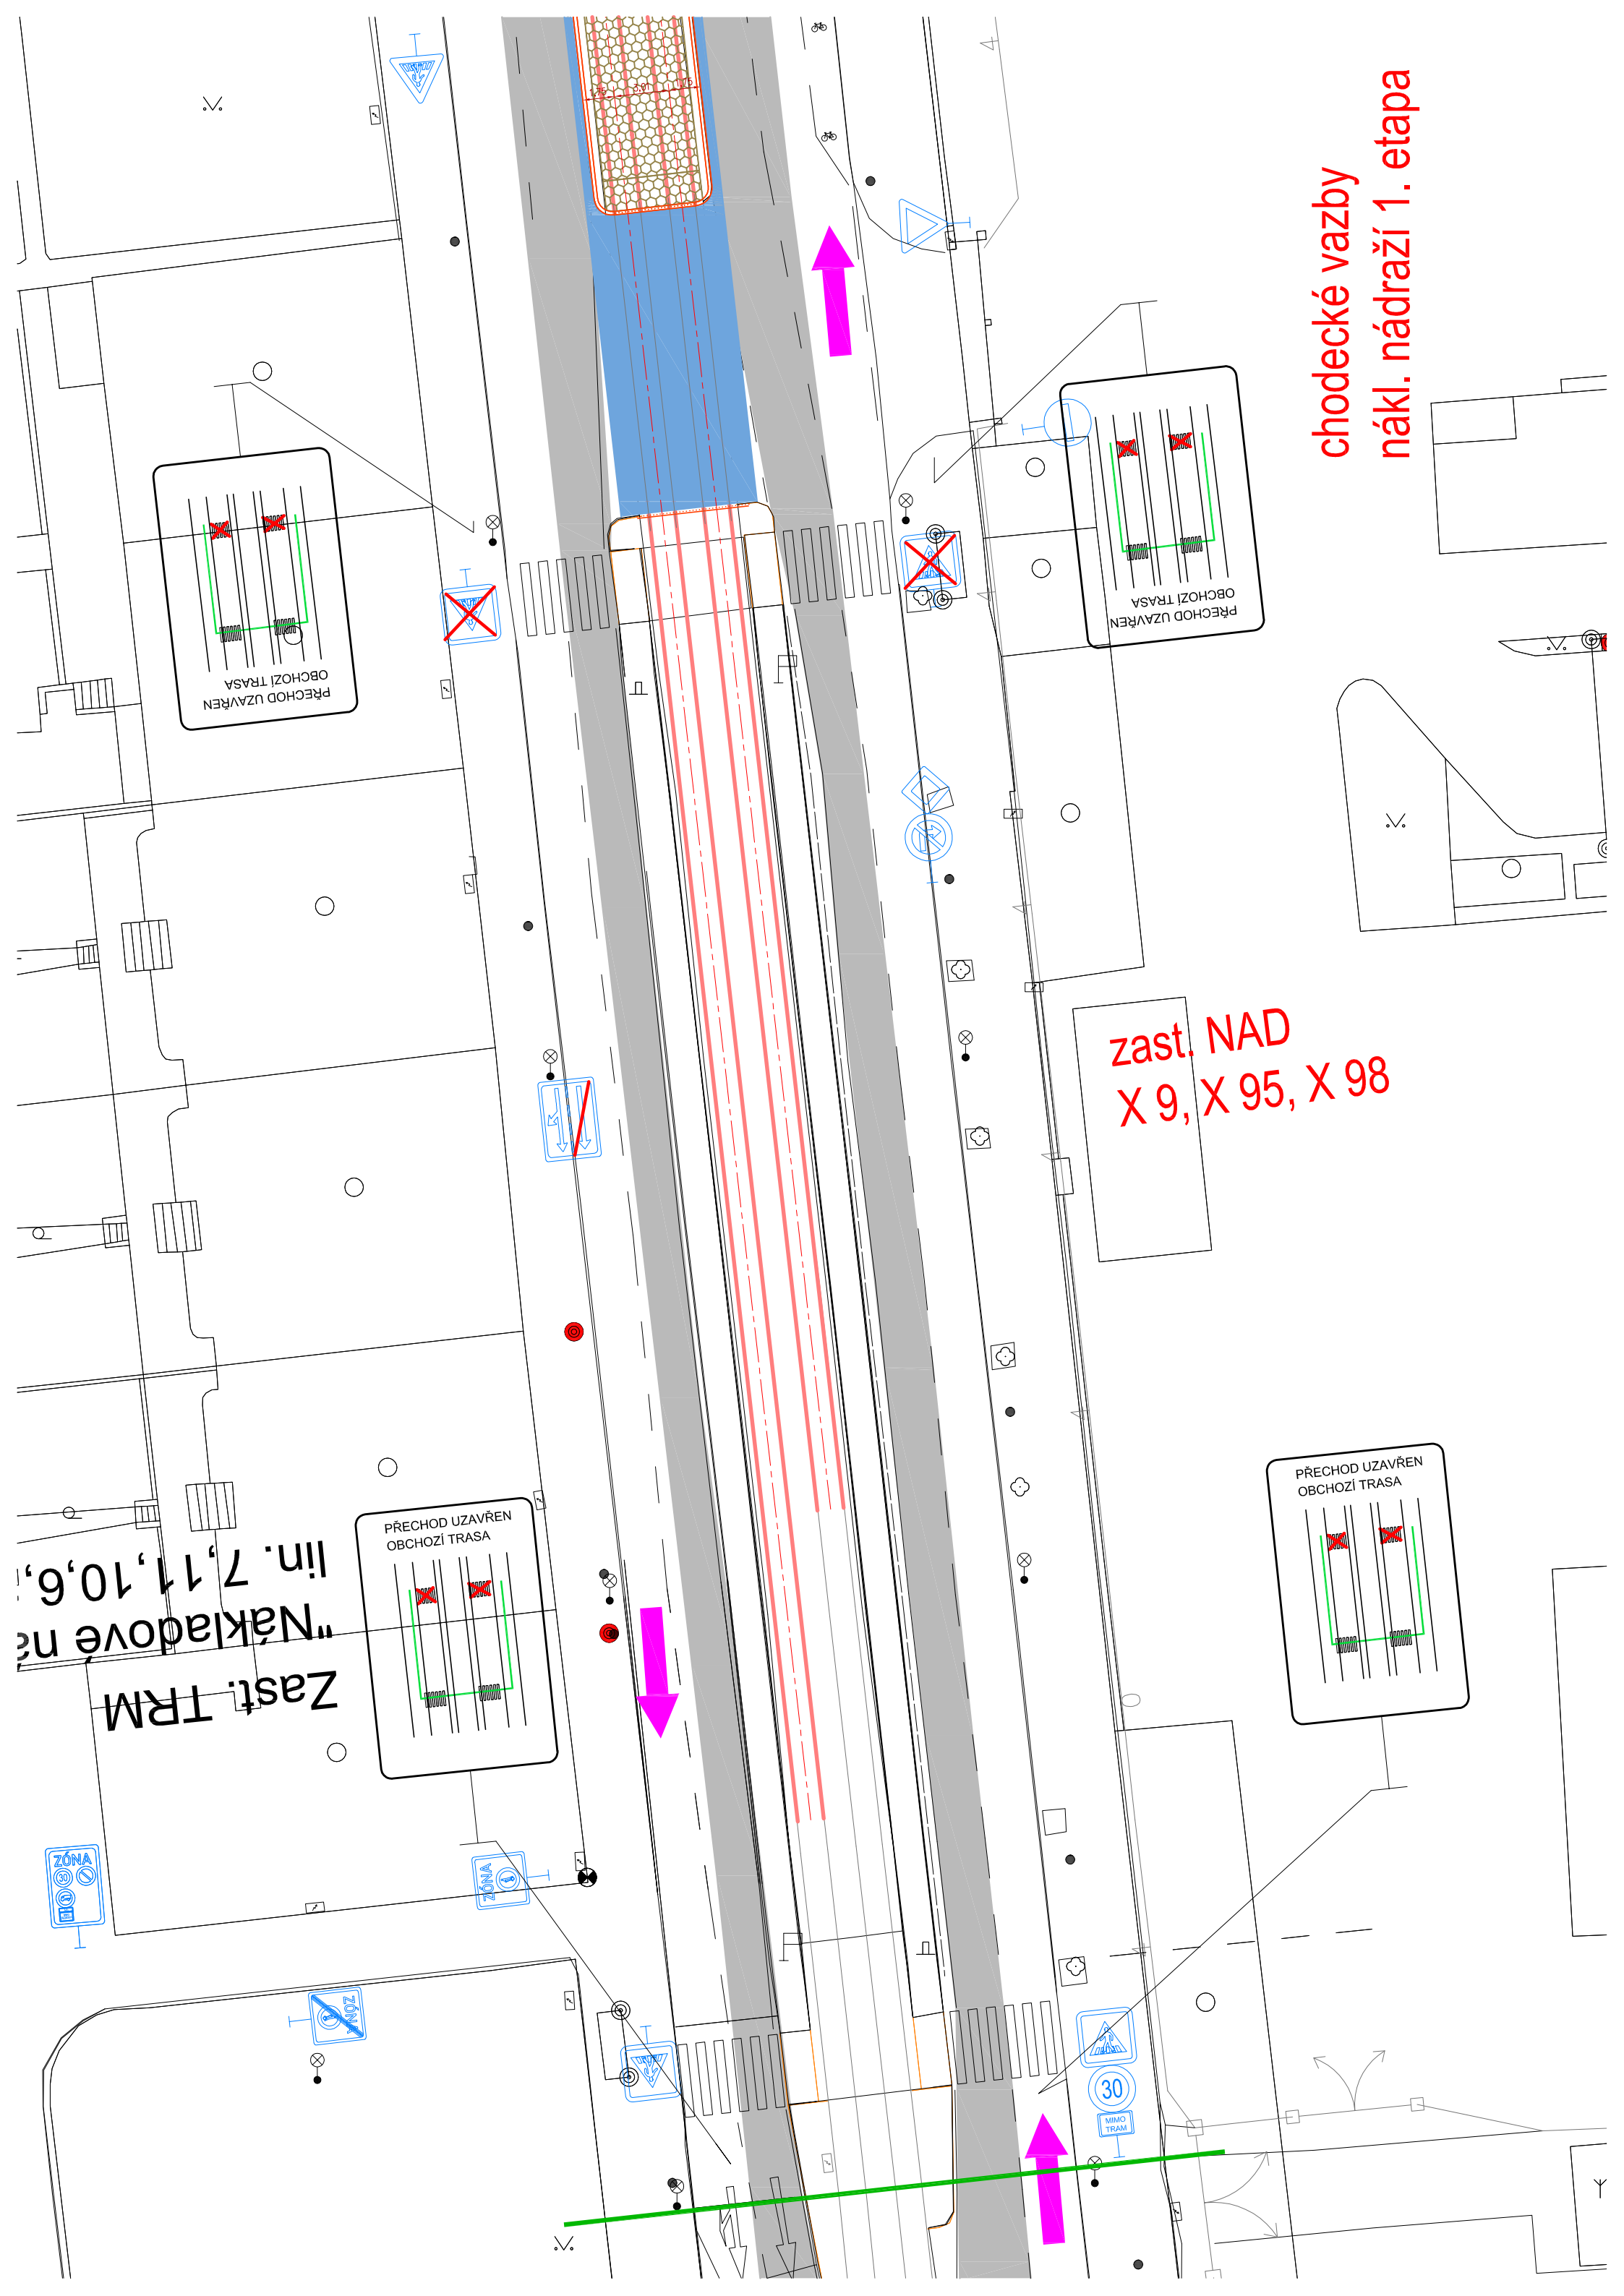

zast. NAD
X 9, X 95, X 98

chodecké vazby
nákl. nádraží 1. etapa

Zast. TRM
in. 7, 11, 10, 6,

chodecké vazby "A"
Basilejské nám. 1. etapa

