


chodecké vazby Ohrada, 2. etapa

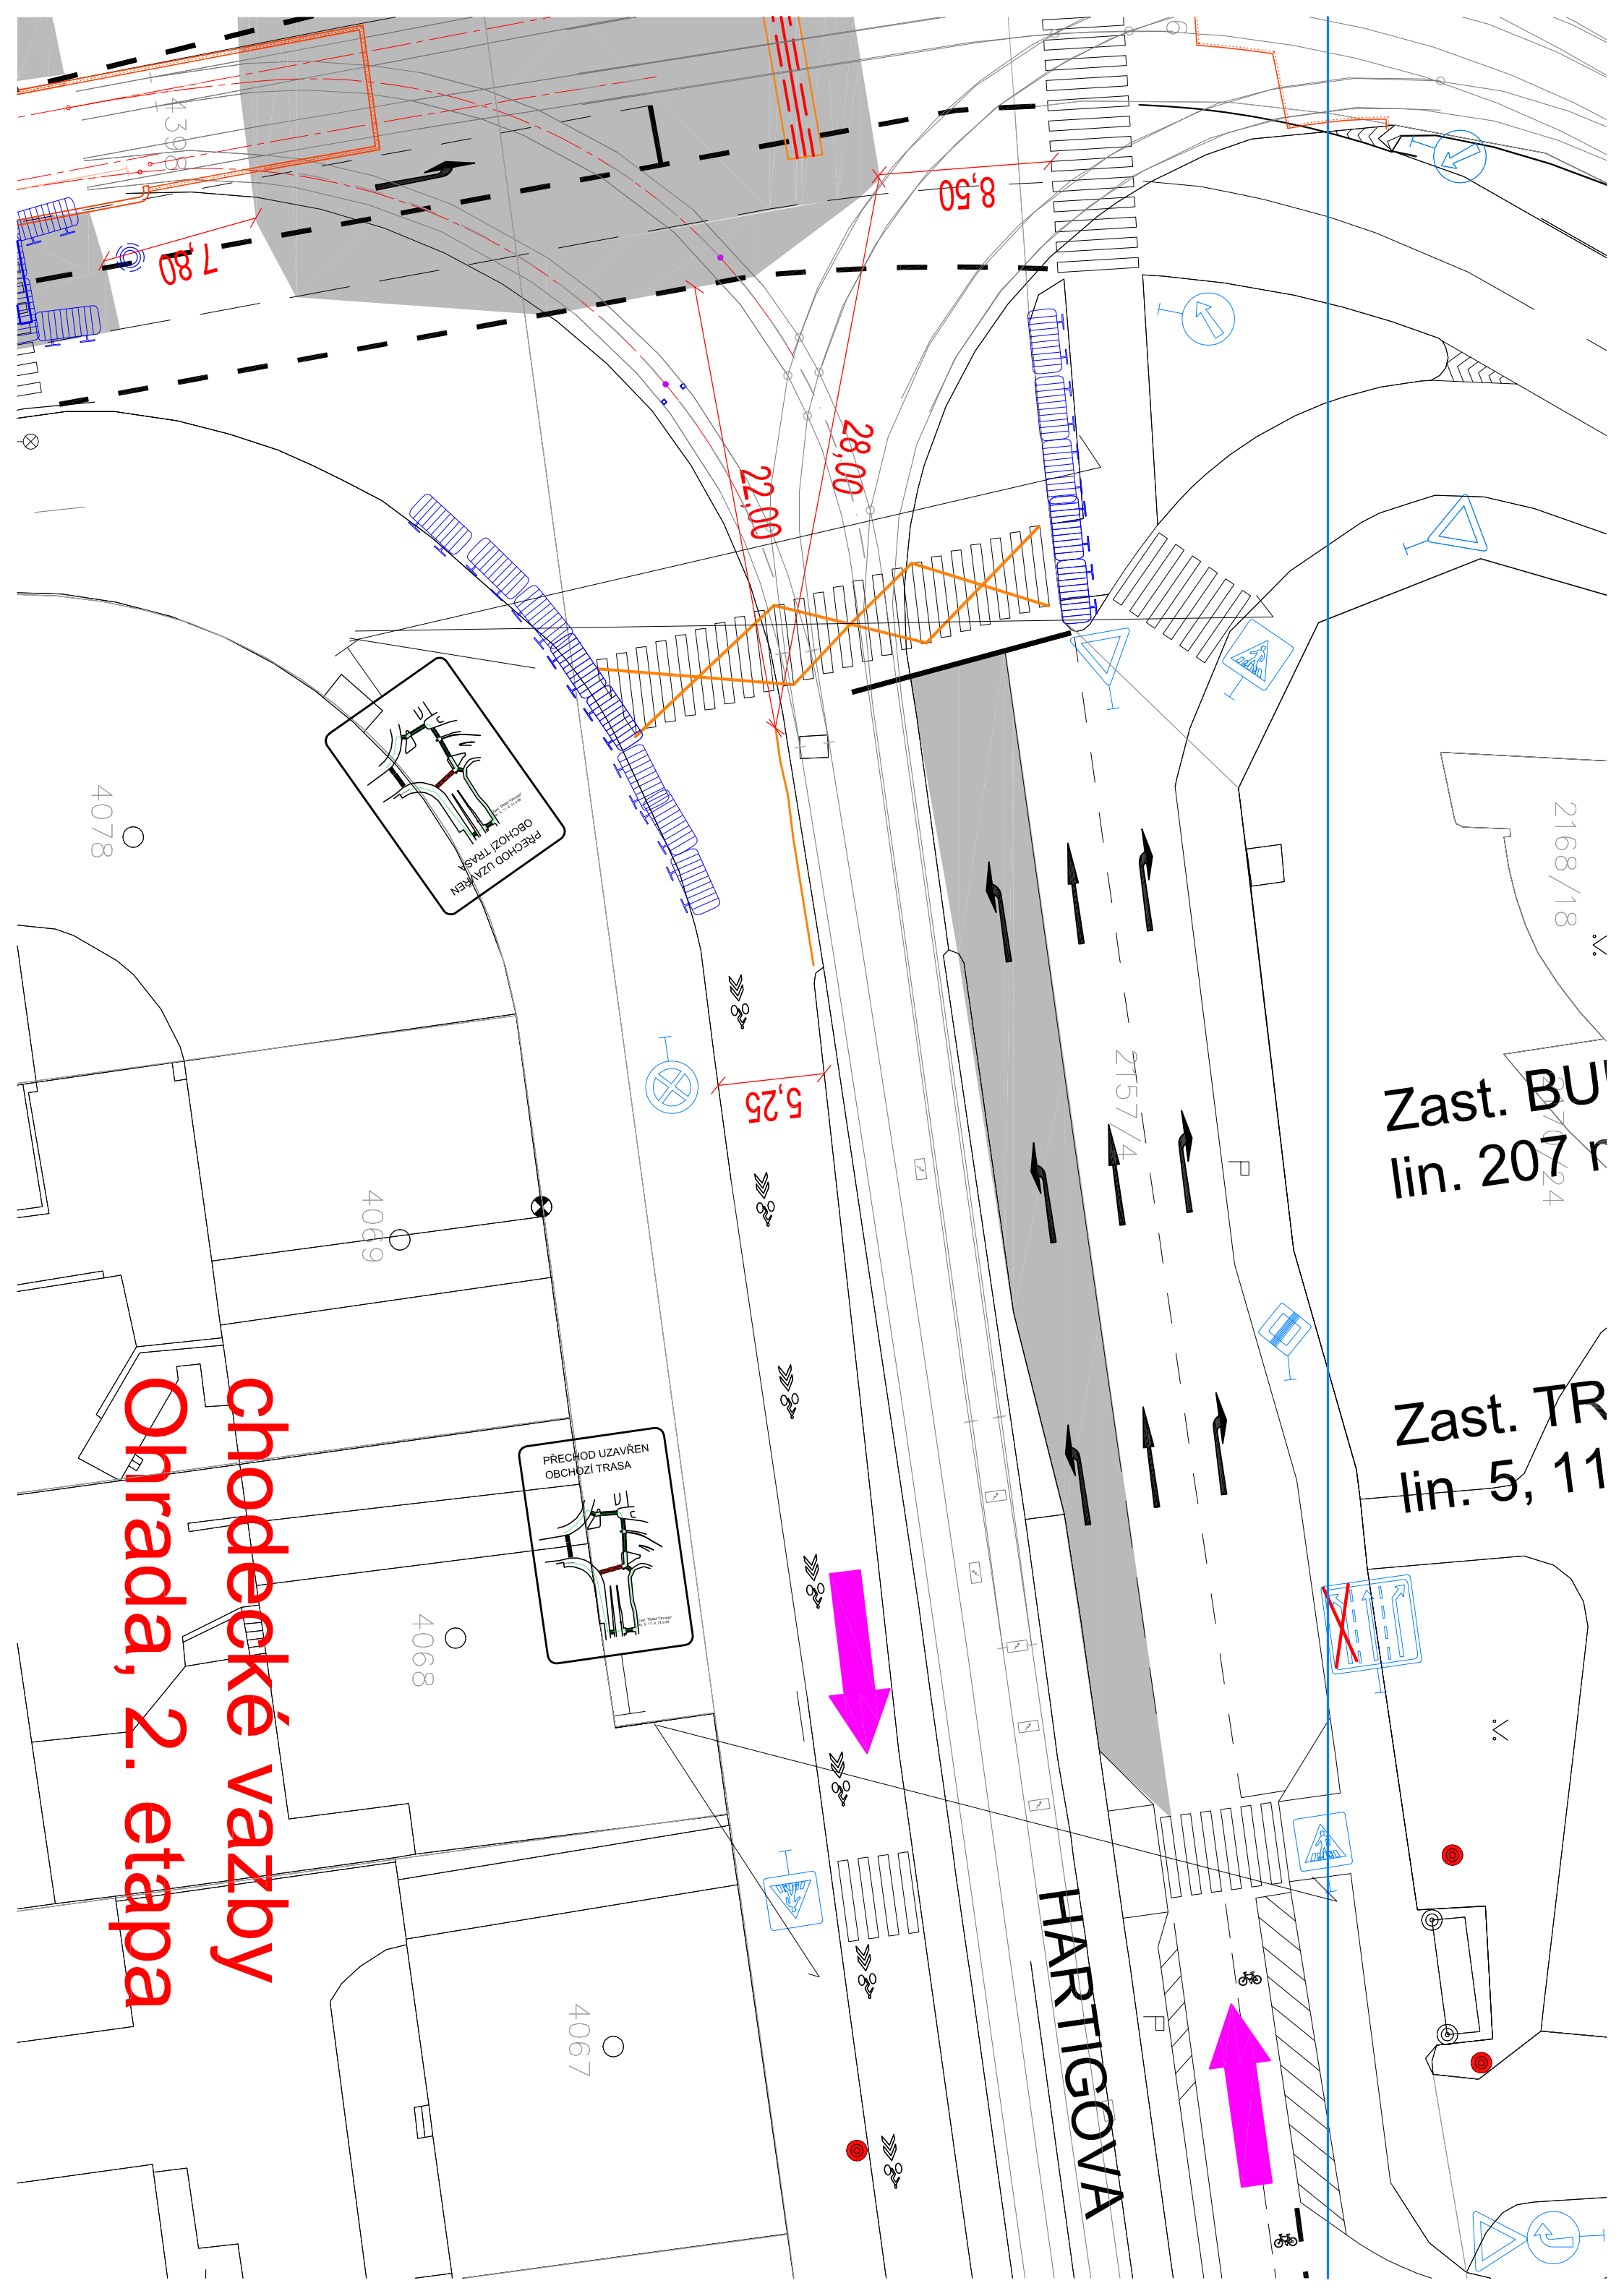

2122

2121

2119

2120

3.50

86 X '56 X '6 X
DAN .taz
zast

606'806'31
333
lin
as87

chodecké vazby
Jeseniova 2. etapa A

3.25

3.50

4082

4083/2












4083/1


4086

4127

4126

4128/1

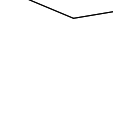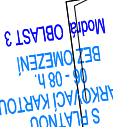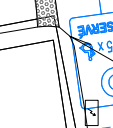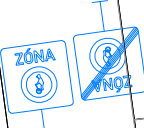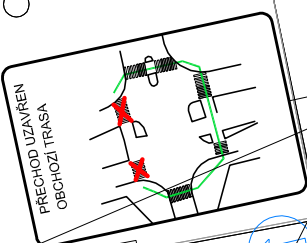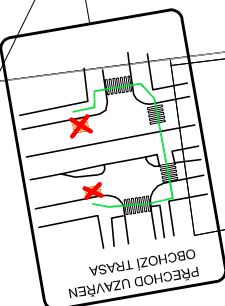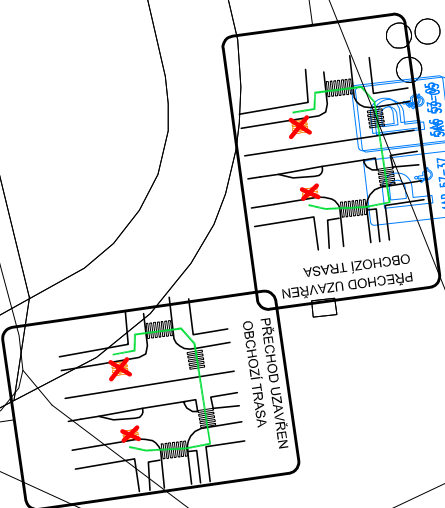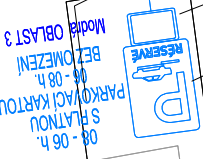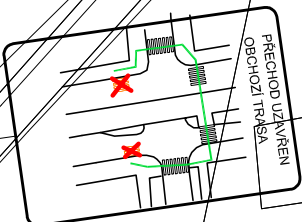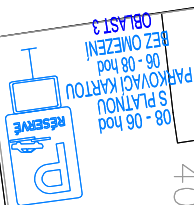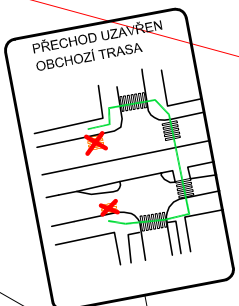

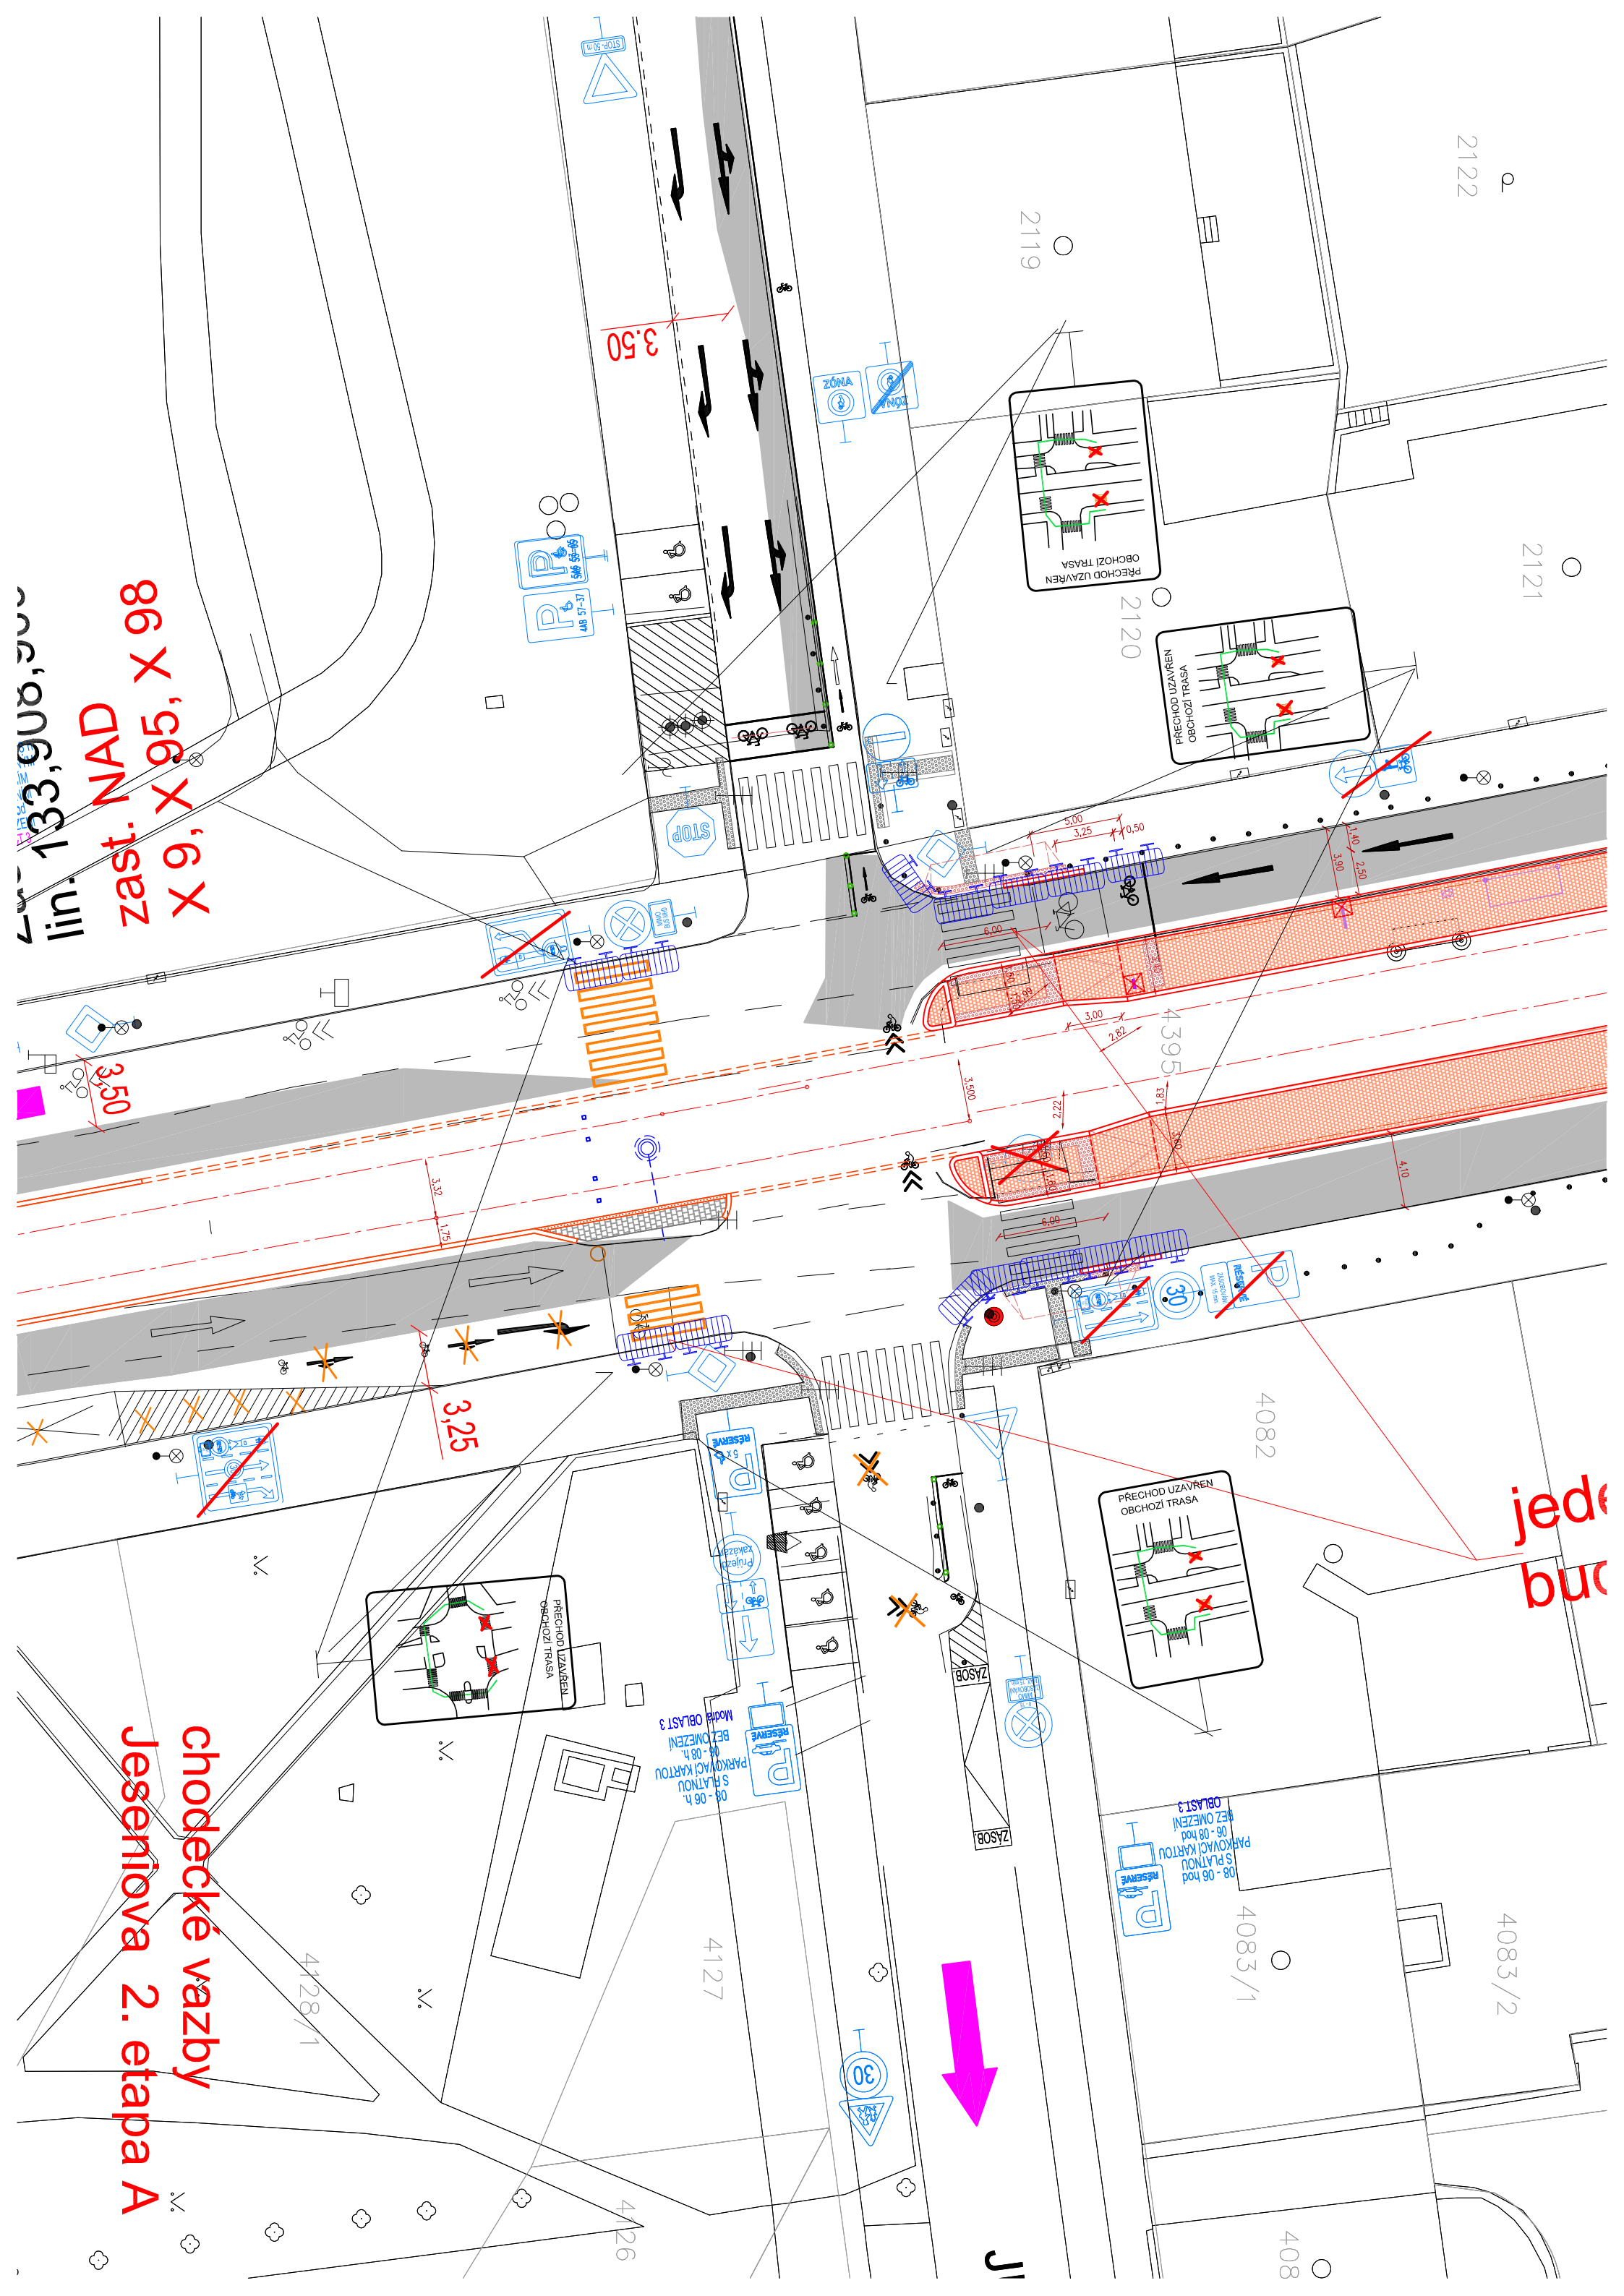


jede
buc

chodecké vazby
Jeseniova 2. etapa A

86 X '98
zast.
9 X '95
NAD

lin. 133,908,300

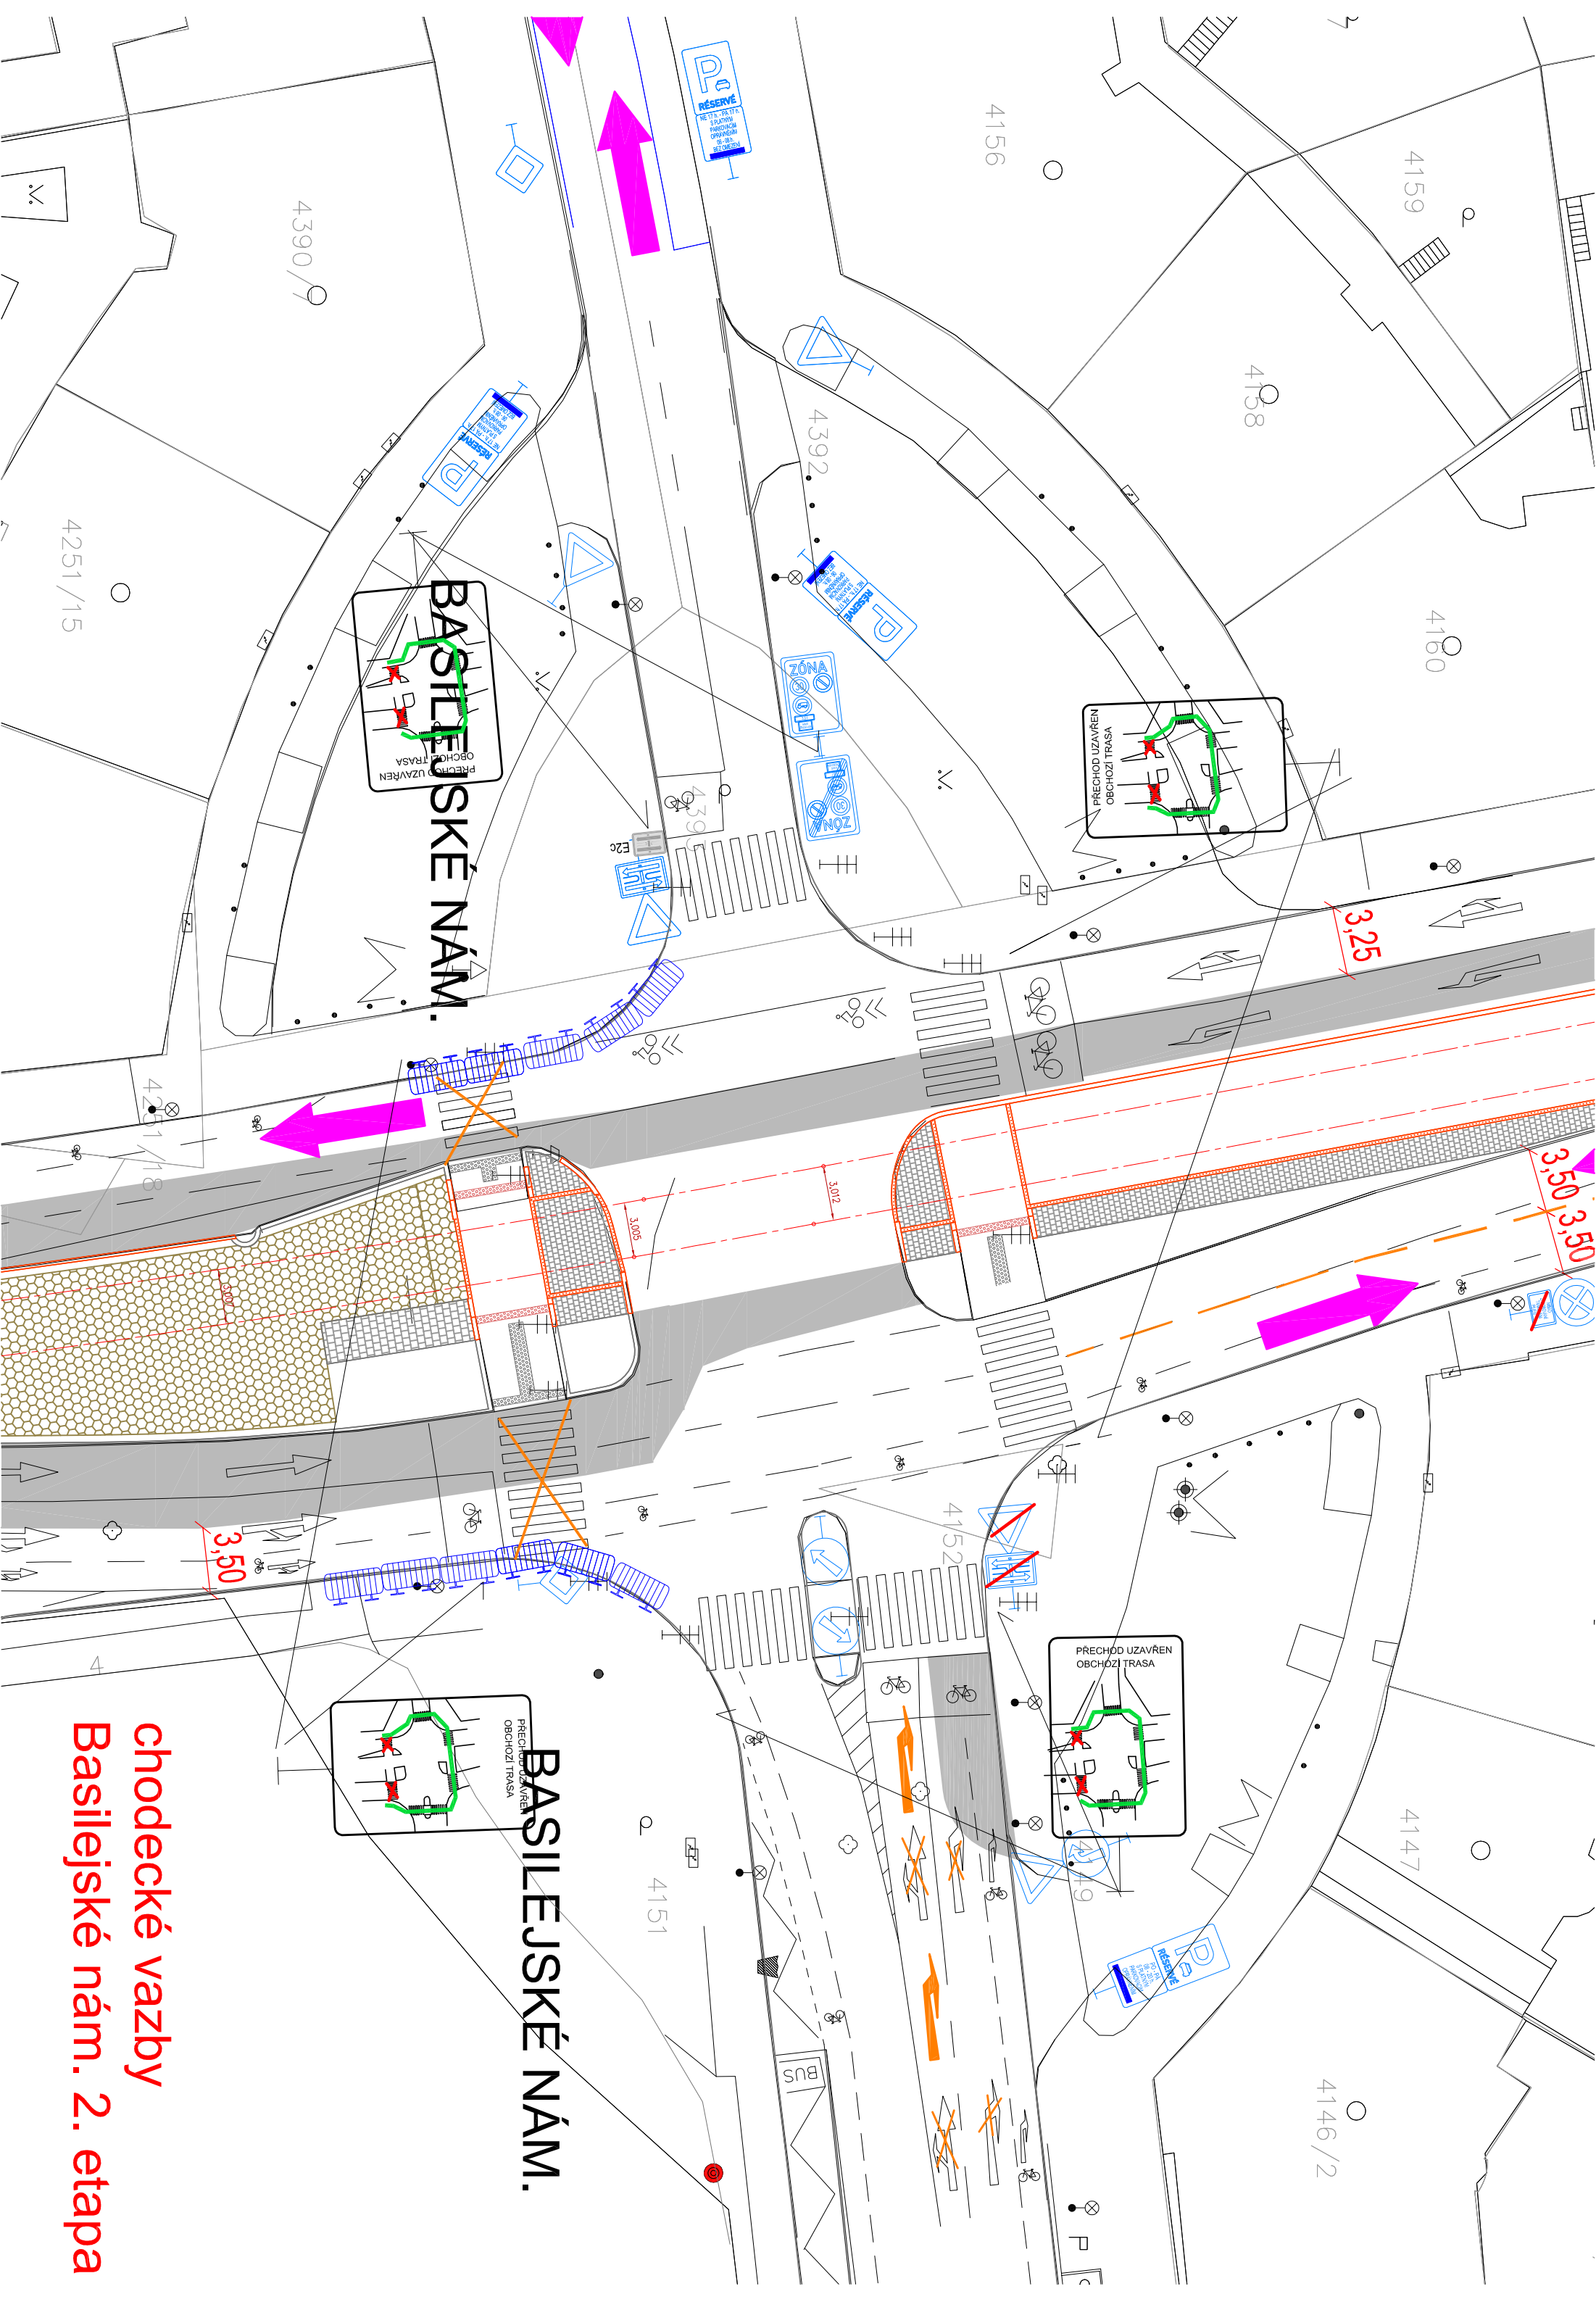

chodecké vazby
Basilejské nám. 2. etapa